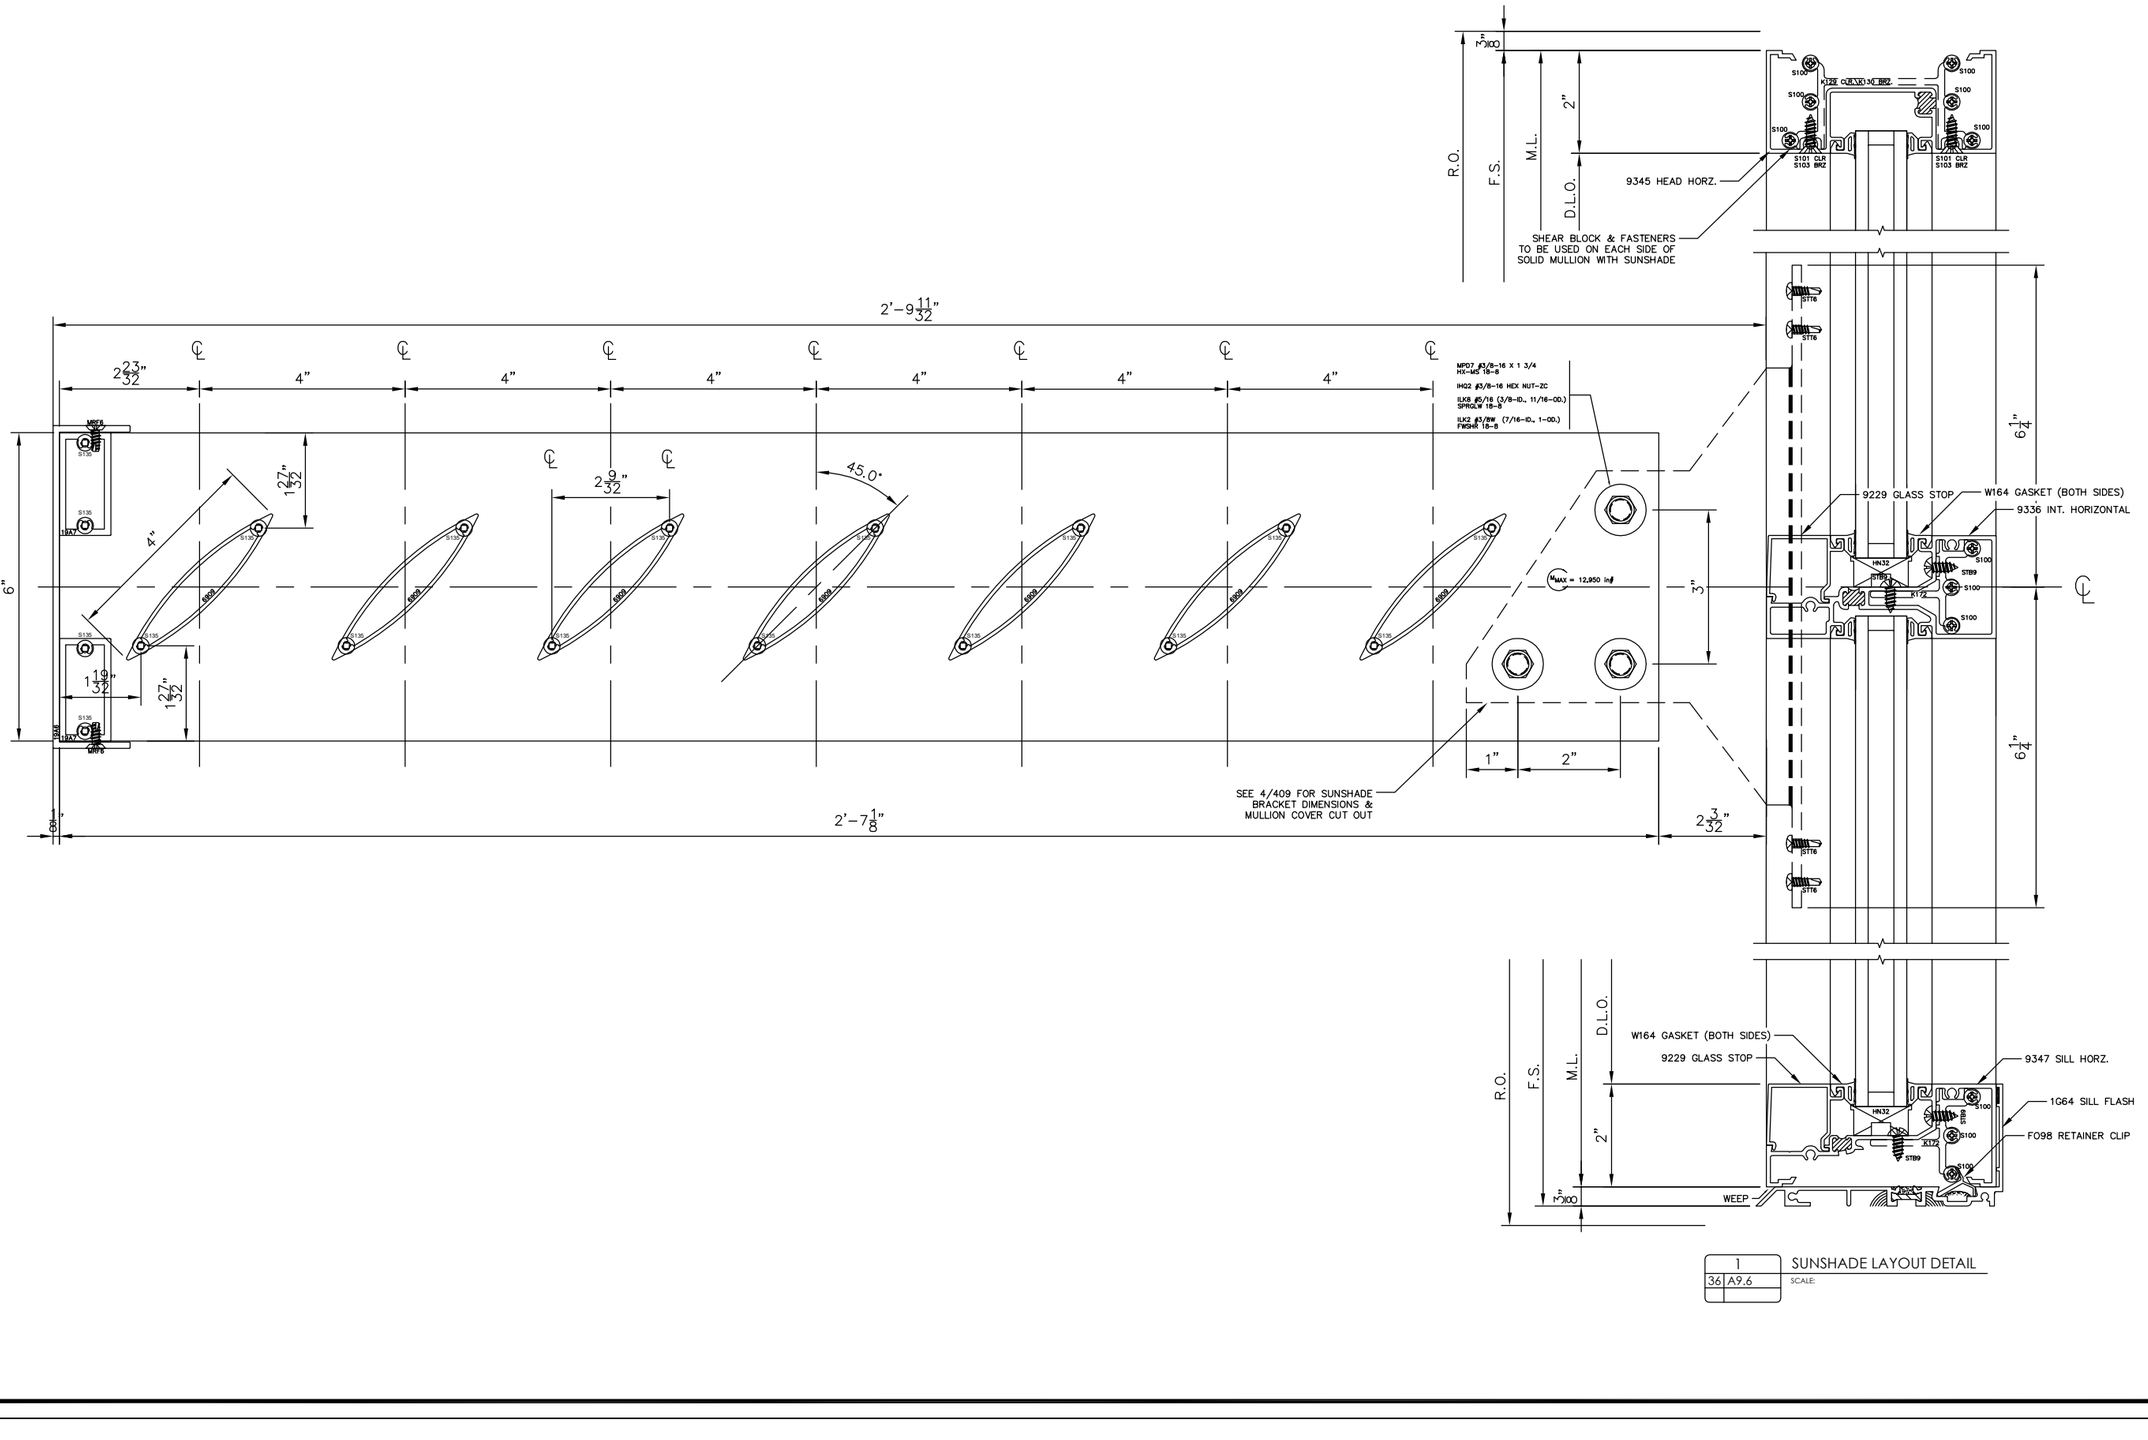

1 SUNSHADE LAYOUT DETAIL
36 A9.6
SCALE:

REV.	DATE:	DESCRIPTION:
1	1/25/2017	REVISED PER ARCH/GC RETURN DWGS 1/19/2017

DATE:
DRAWN BY: MRN
CHECKED BY:
DRAWING TYPE:
PROJECT NAME:
ADDRESS:
CUSTOMER:
ARCHITECT:

cap drafting
2950 S. WYANDOT STREET
ENGLEWOOD, CO. 80110
P: 303-761-5452
WWW.CAPINC.BIZ

SHEET 410