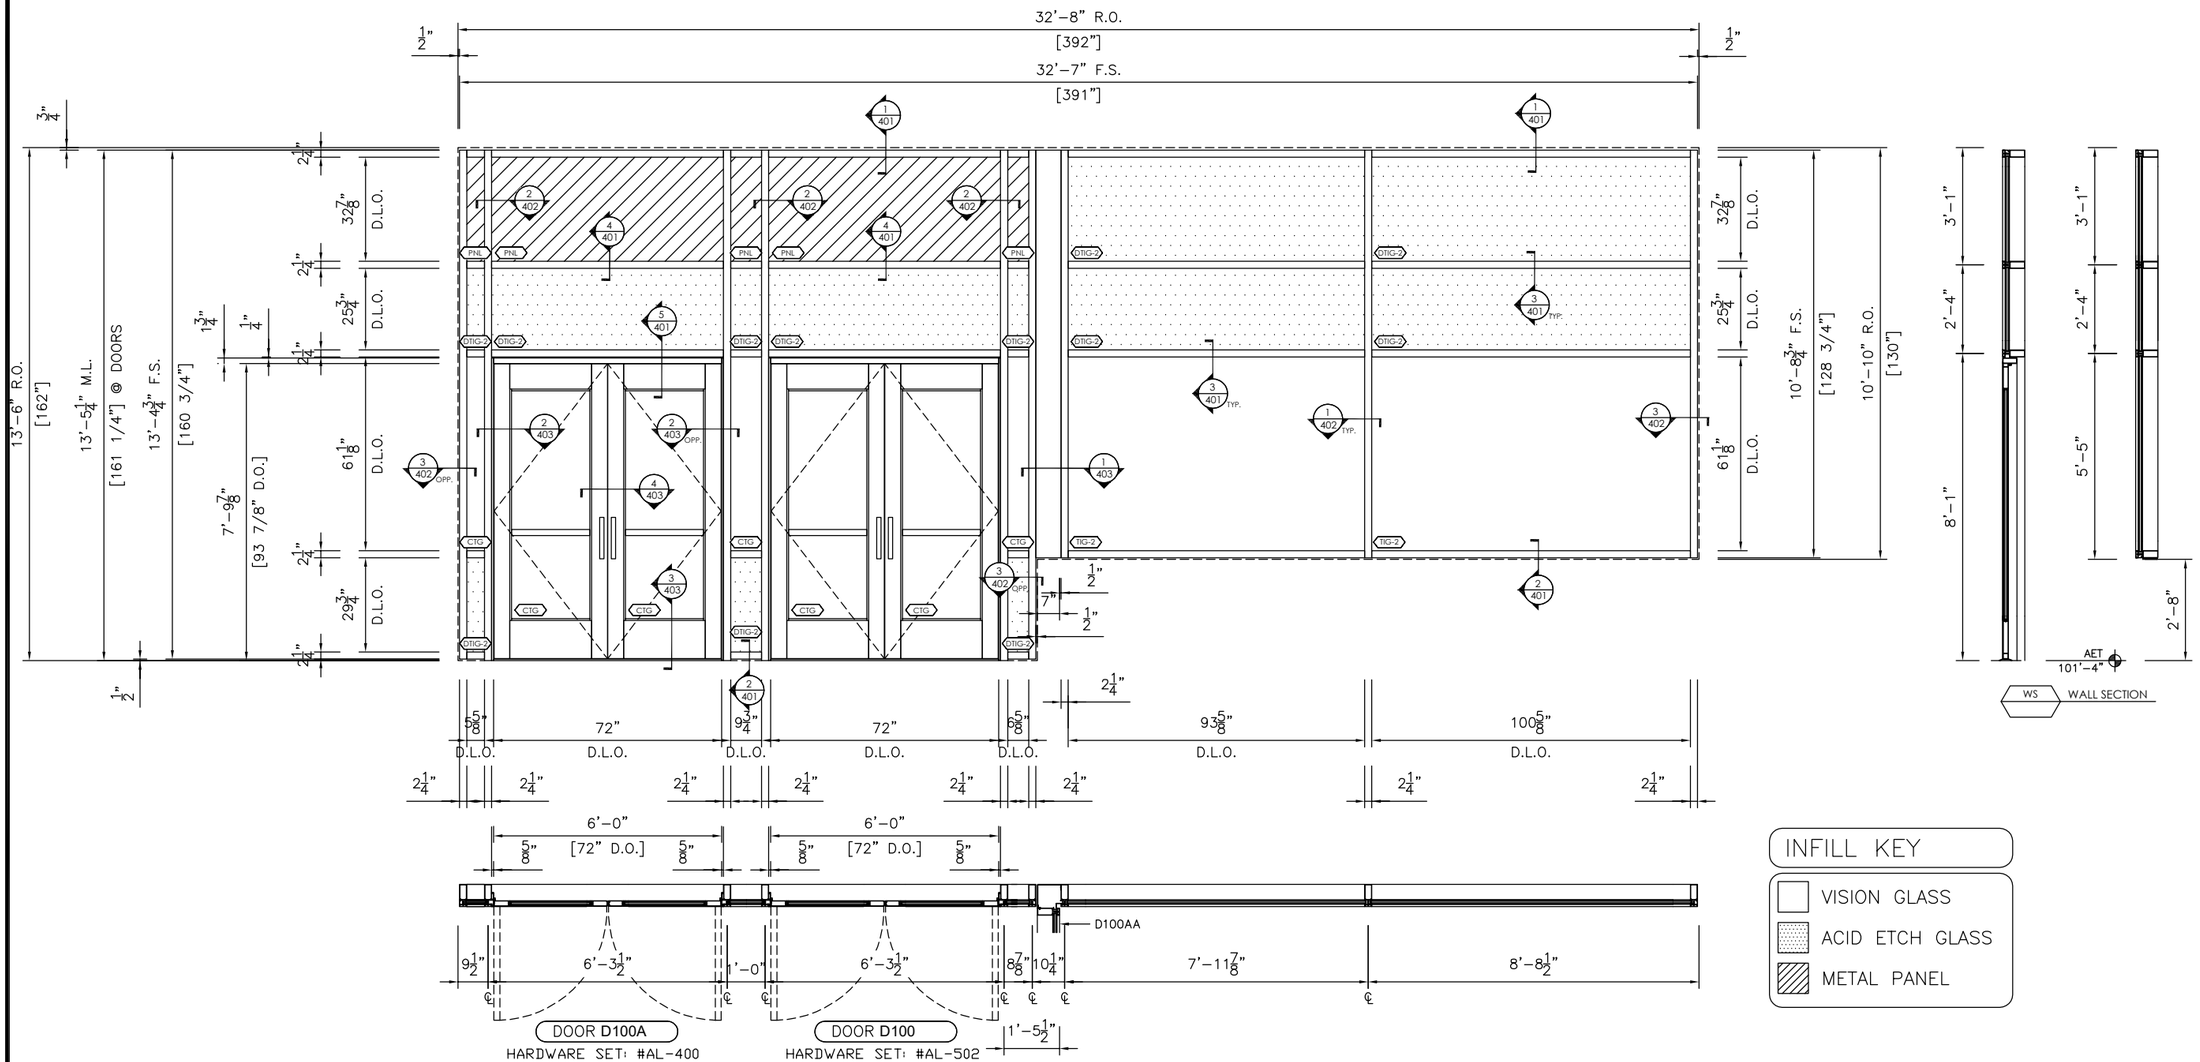

D100D / 303 SOUTH ELEVATION CURTAIN WALL (LOWER)

[1] REQ'D THUS TOTAL

EFCO 5600 CURTAIN WALL

REV.	DATE:	DESCRIPTION:
1	1/25/2017	REVISED PER ARCH/GC RETURN DWGS 1/19/2017

DATE:

DRAWN BY: MRN

CHECKED BY:

PROJECT NAME:

ADDRESS:

CUSTOMER:

ARCHITECT:

DRAWING TYPE:

cap | drafting

2950 S. WYANDOT STREET
ENGLEWOOD, CO. 80110
P: 303-761-5452
WWW.CAPINC.BIZ

SHEET 303