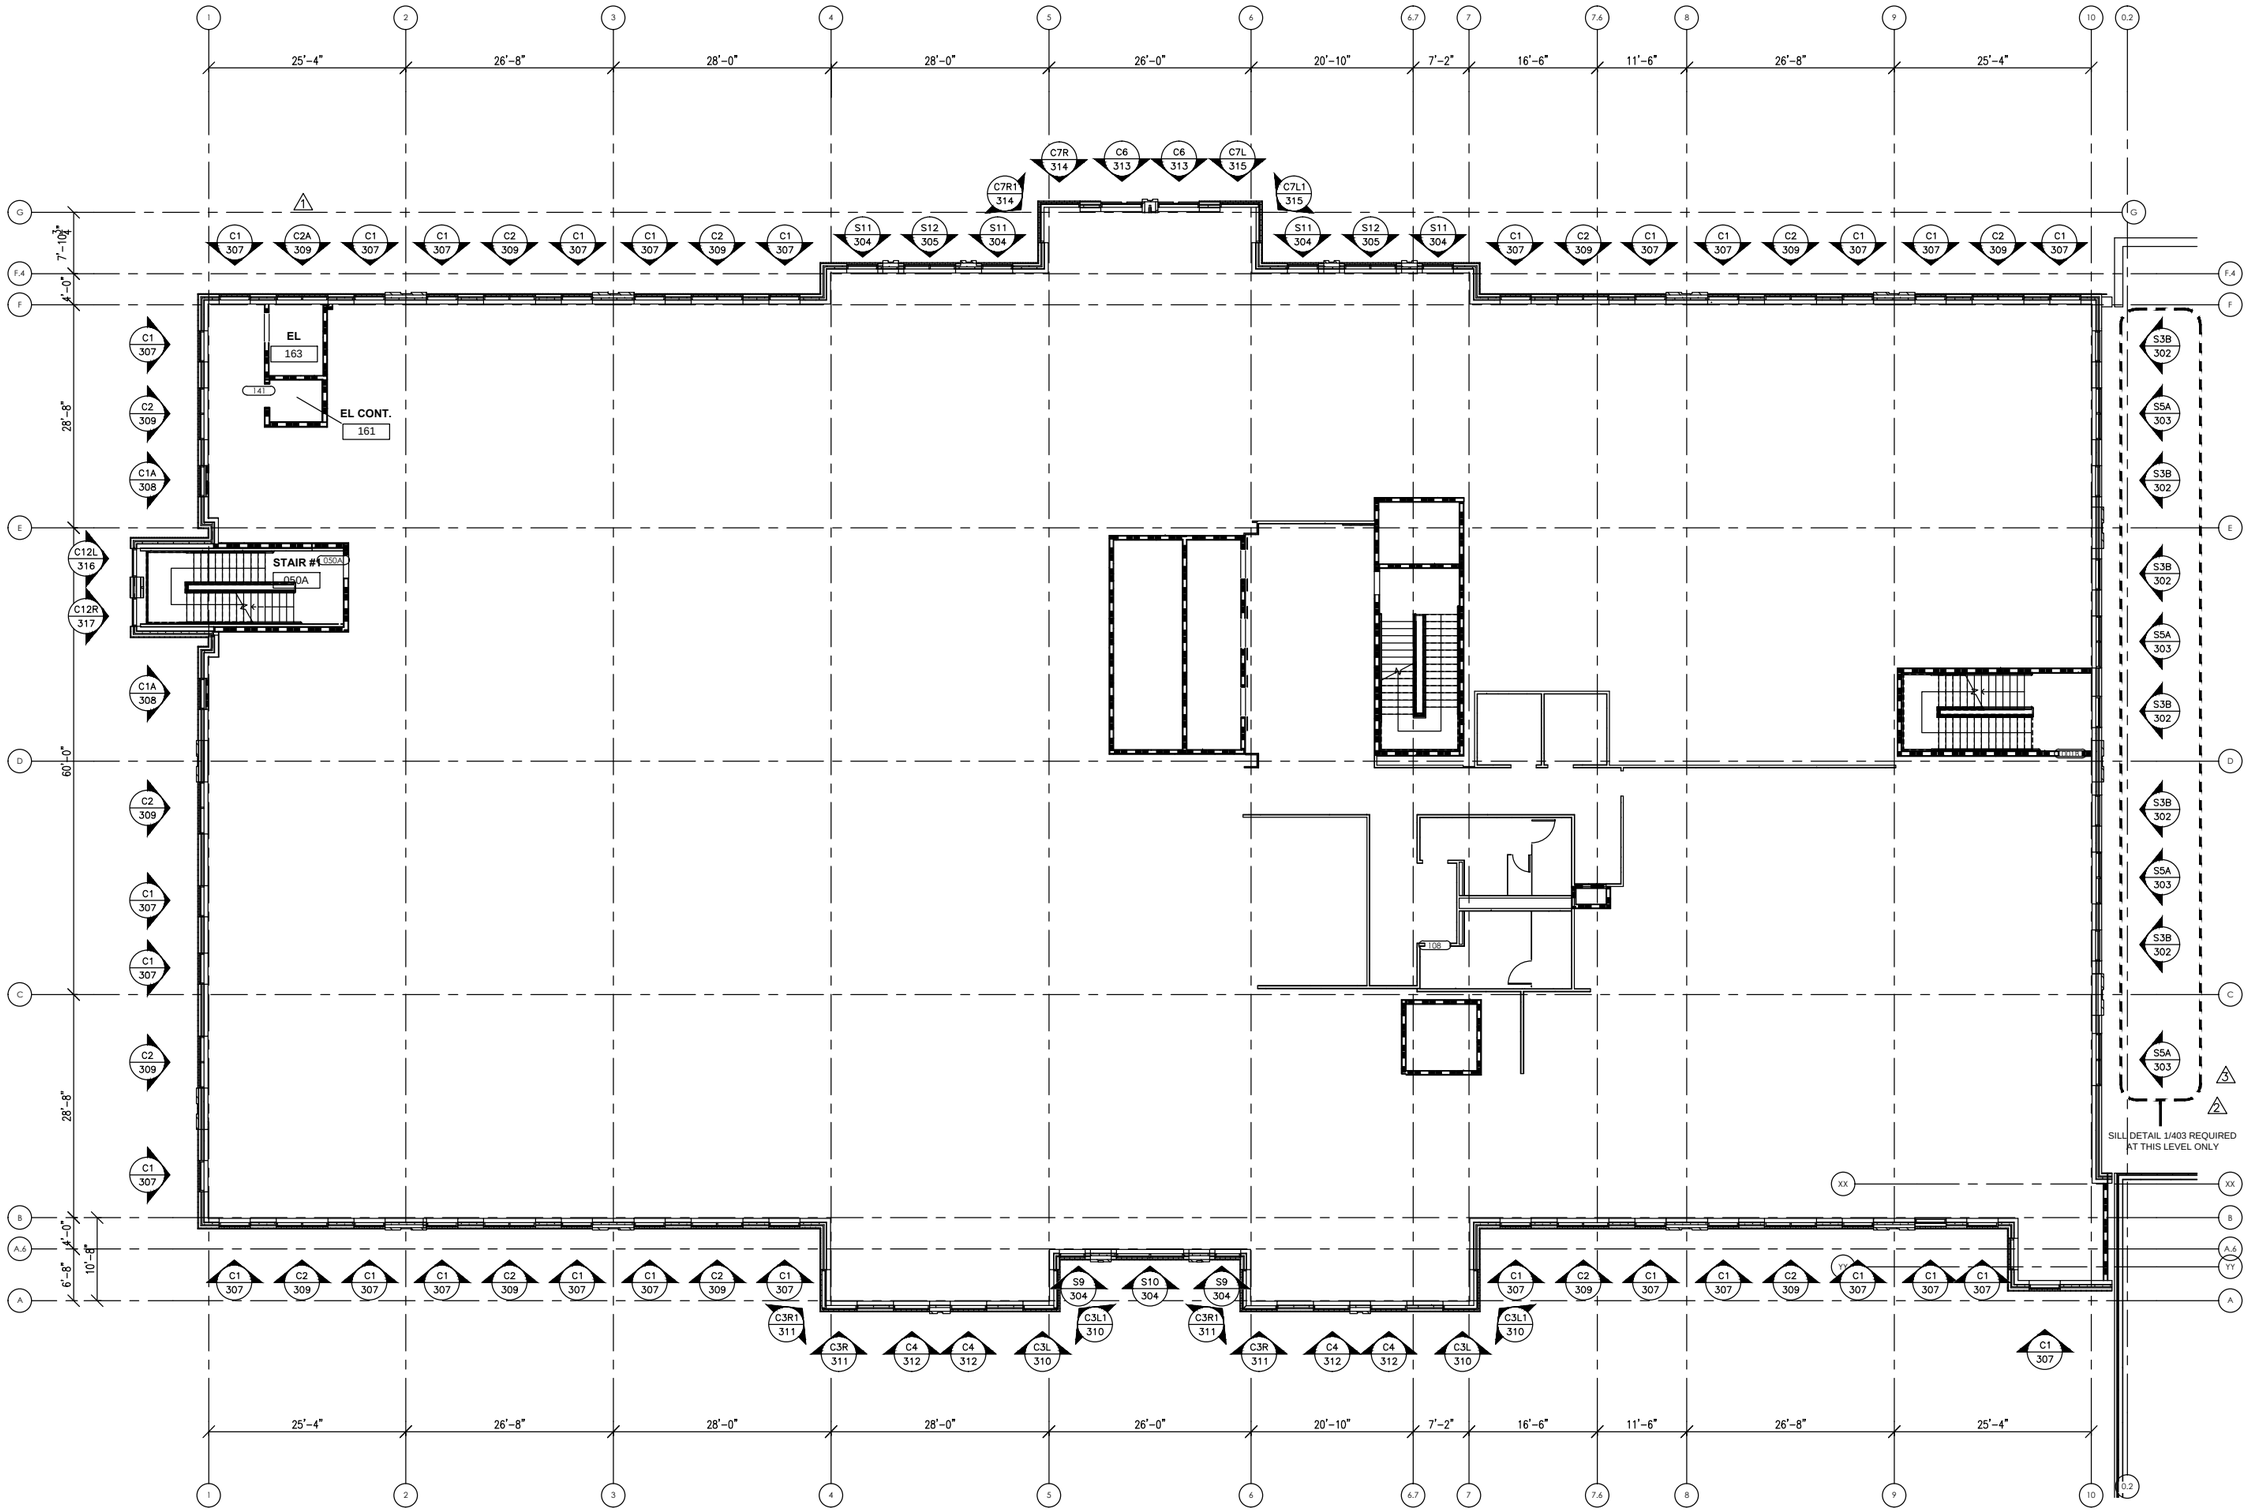

3 LEVEL 1 FLOOR PLAN
NOT TO SCALE

N

REV.	DATE:	DESCRIPTION:
1	11-5-14	REVISED PER
2	12-1-14	REVISED PER ARCHITECT REVIEW
3	1-26-15	REVISED PER ENGINEERING CALC'S
4	2-5-15	REVISED PER ANCHOR @ FLOOR SLAB

PROJECT NAME:
ADDRESS:
CUSTOMER:
ARCHITECT:

DATE: -
DRAWN BY: MN
CHECKED BY: -
DRAWING TYPE:

SHEET 203